NOTES

1. REFER TO DRAWING LL-MM-30210-CLH060-0401 FOR TUNNEL SIZES

LEGEND

- ECVT
- MAIN ACCESS TUNNEL
- ADIT - DRAFT TUBE GATE CAVERN
- ADIT - ECVT to PH VAULT
- ADIT - MAT TO MIV CAVERN
- STEEL LINING
- HEADRACE TUNNEL
- TAILRACE TUNNEL

Concept Only - Not for Construction

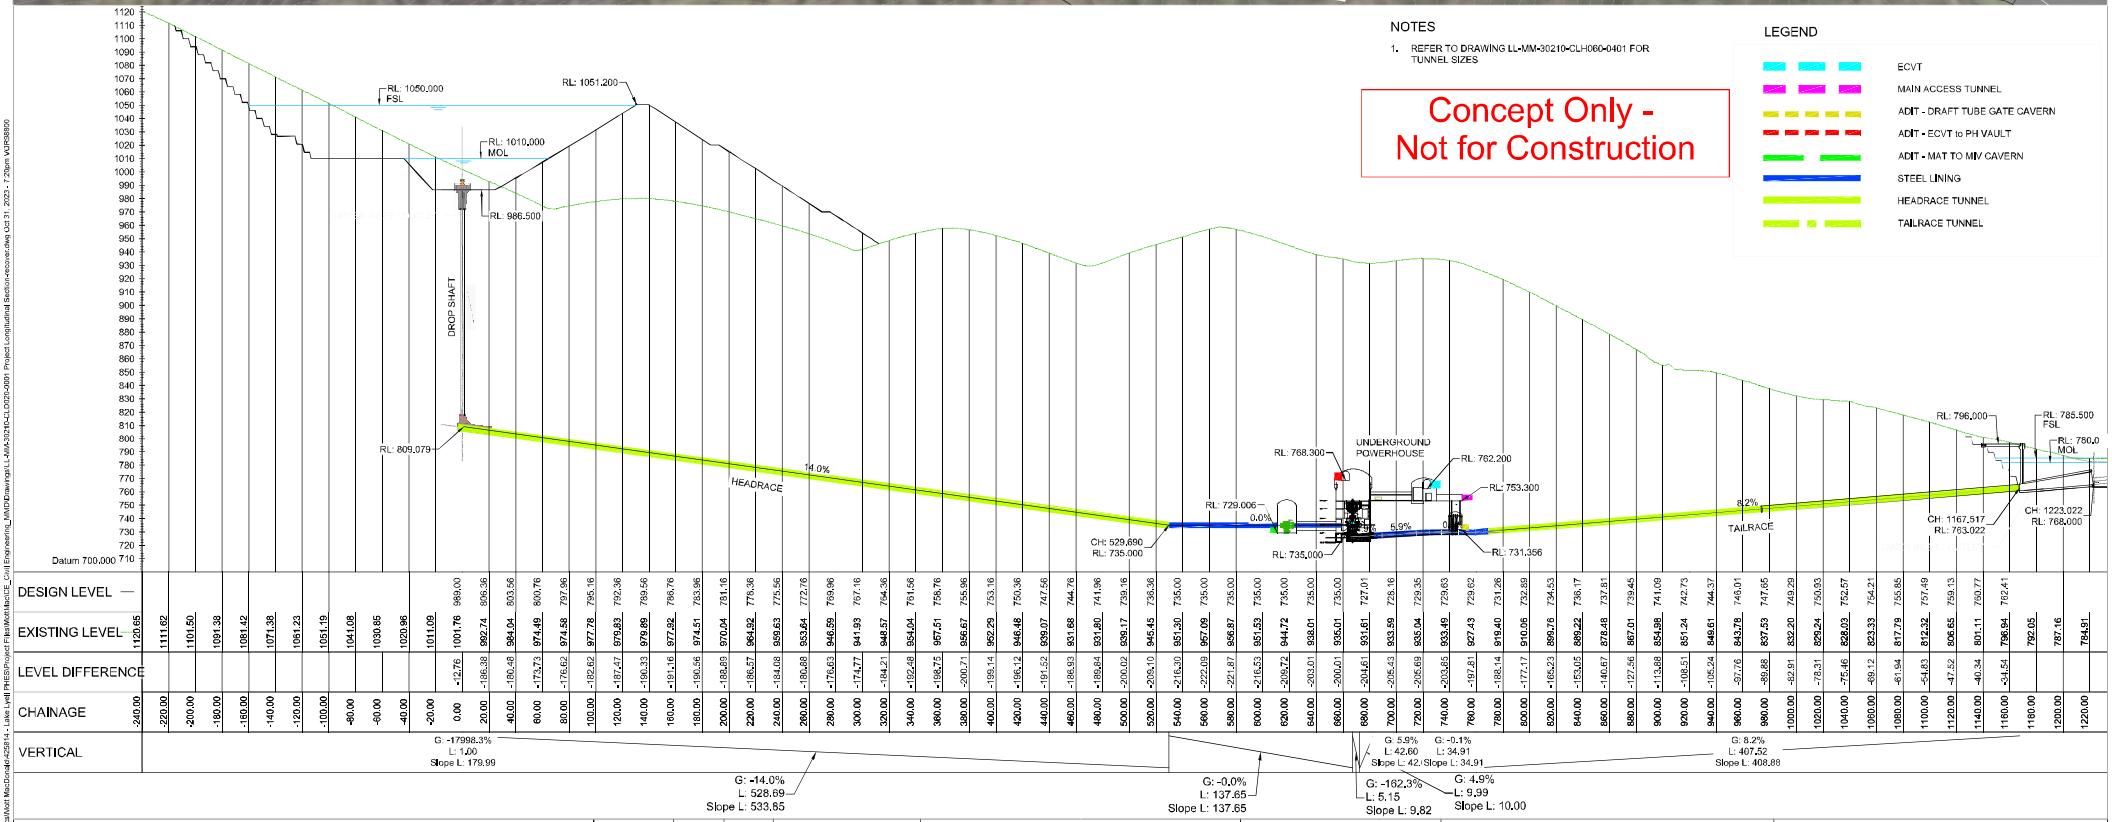

NOTES

ORIGINAL DRAWING IN COLOUR

REV.	DESCRIPTION	CHK	APPD	DATE
A0	ECI PHASE 1 - ISSUED FOR PREFERED CONCEPT DESIGN	EG	NM	30-10-2023

Design	
Drawn	
Dsg Verifier	
Dwg Check	
Approved for release	

COPYRIGHT ©
DO NOT SCALE OFF THIS DRAWING.
CONTRACTOR MUST VERIFY ALL DIMENSIONS ON SITE BEFORE COMMENCING ANY WORK.

CONSULTANTS PROJECT NO.
MOTT MACDONALD : 426273

CONSULTANT
MOTT MACDONALD
Mott MacDonald Australia
Level 1, 70 King William Street
Adelaide, SA 5000

ECI CONTRACTOR
McCONNELL DOWELL
acciona

CLIENT
EnergyAustralia
LIGHT THE WAY

PROJECT NAME & SITE
LAKE LYELL PUMPED HYDRO ENERGY STORAGE PROJECT
NEW SOUTH WALES

PROJECT TYPE	PROJECT PHASE
ECI	PHASE 1
CLIENT PROJECT NO.	CONSULTANT PROJECT NO.
	425814

DRAWING
PROJECT LONGITUDINAL SECTION

DRAWING NO.	REVISION
LL-MM-30210-CLD020-0001	A0
CIVIL	SCALE (A1) 1:2000

This document is issued for the party which commissioned it and for specific purposes connected with the captioned project only. It should not be relied upon by any other party or used for any other purpose.
We accept no responsibility for the consequences of this document being relied upon by any other party, or being used for any other purpose, or containing any error or omission which is due to an error or omission in data supplied to us by other parties.

C:\Users\vcr88800.DIC-AC1\Documents\Mott MacDonald\425814 - Lake Lyell (PHES)\Project Files\Mott MacDonald_Civil Engineering_MMD\Drawings\LL-MM-30210-CLD020-0001 Project Longitudinal Section-renovate.dwg Oct 31, 2023 - 7:28pm VCR88800

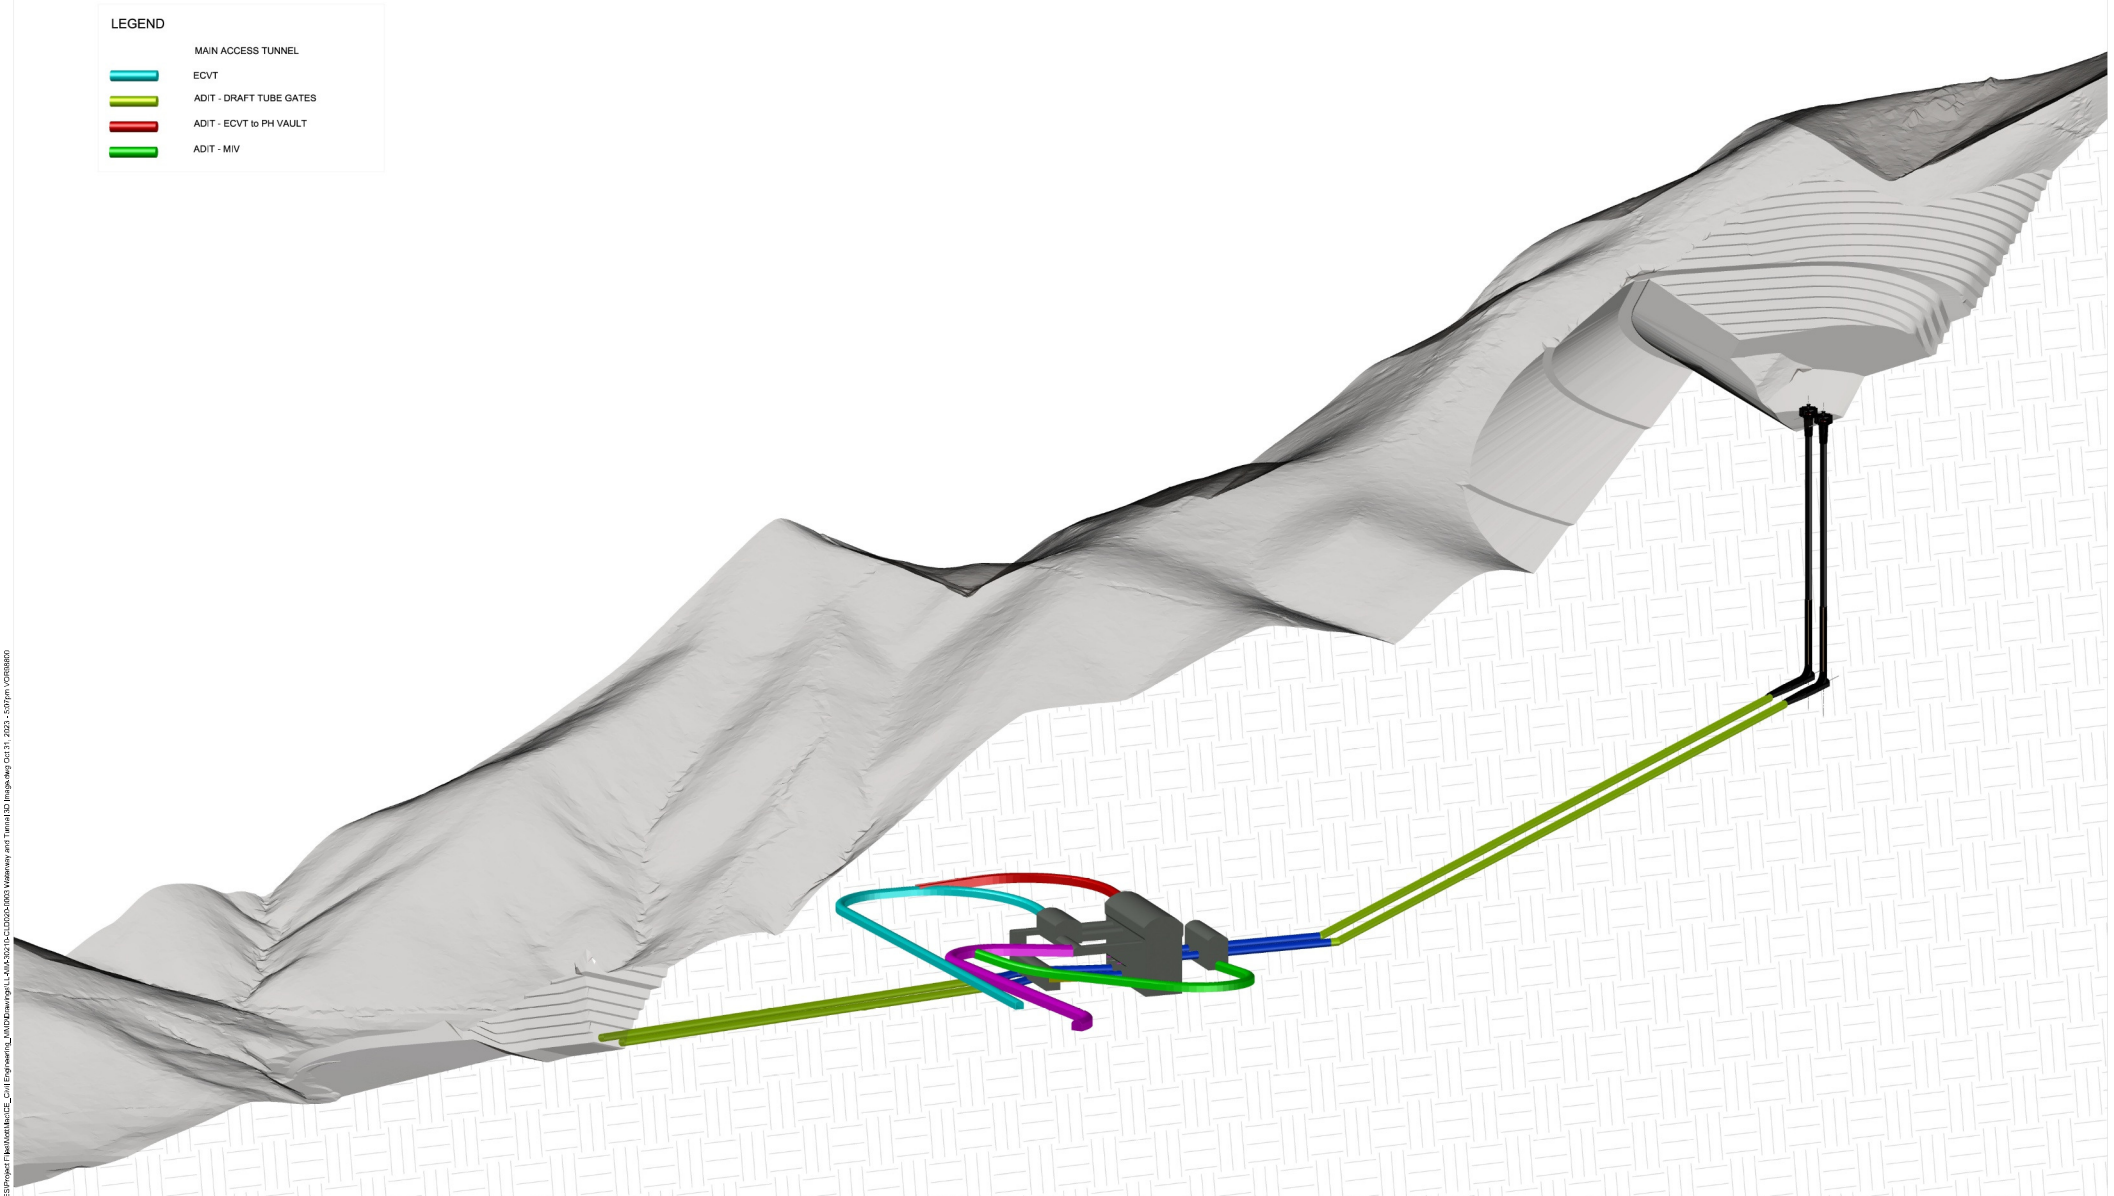

Concept Only -
Not for Construction

NOTES

ORIGINAL DRAWING IN COLOUR

REV.	ID	DESCRIPTION	CHK	APPD	DATE
A0	ECI PHASE 1 - ISSUED FOR PREFERED CONCEPT DESIGN		EG	NM	31-10-2023

Design	
Drawn	
Dsg Verifier	
Dwg Check	
Approved for release	

COPYRIGHT ©
DO NOT SCALE OFF THIS DRAWING.
CONTRACTOR MUST VERIFY ALL DIMENSIONS ON SITE BEFORE COMMENCING ANY WORK.

CONSULTANTS PROJECT NO.
MOTT MACDONALD : 426273

CONSULTANT
Mott MacDonald Australia
Mezzanine Lev
200 Victoria Square
Adelaide, SA 5000
MOTT MACDONALD

ECI CONTRACTOR
McCONNELL DOWELL
acciona

CLIENT
EnergyAustralia
LIGHT THE WAY

PROJECT NAME & SITE
LAKE LYELL PUMPED HYDRO ENERGY STORAGE PROJECT
NEW SOUTH WALES

PROJECT TYPE	PROJECT PHASE
ECI	PHASE 1
CLIENT PROJECT NO.	CONSULTANT PROJECT NO.
	425814

DRAWING
WATERWAY AND TUNNEL 3D IMAGE

DRAWING NO.	REVISION
LL-MM-30210-CLD020-0003	A0
CIVIL	SCALE (A1) -

© Mott MacDonald Australia Pty Limited ACN 134 120 353
This document is issued for the party which commissioned it and for specific purposes connected with the captioned project only. It should not be relied upon by any other party or used for any other purpose.
We accept no responsibility for the consequences of this document being relied upon by any other party, or being used for any other purpose, or containing any error or omission which is due to an error or omission in data supplied to us by other parties.

C:\Users\vorn9860\DOCAC\Desktop\Mott MacDonald\425814 - Lake Lyell PHES\Project Files\Model\Revit\E_Civil Engineering_MM\Drawings\LL-MM-30210-CLD020-0003 Waterway and Tunnel 3D Image.dwg Oct 31, 2023 - 5:07pm VORN9860