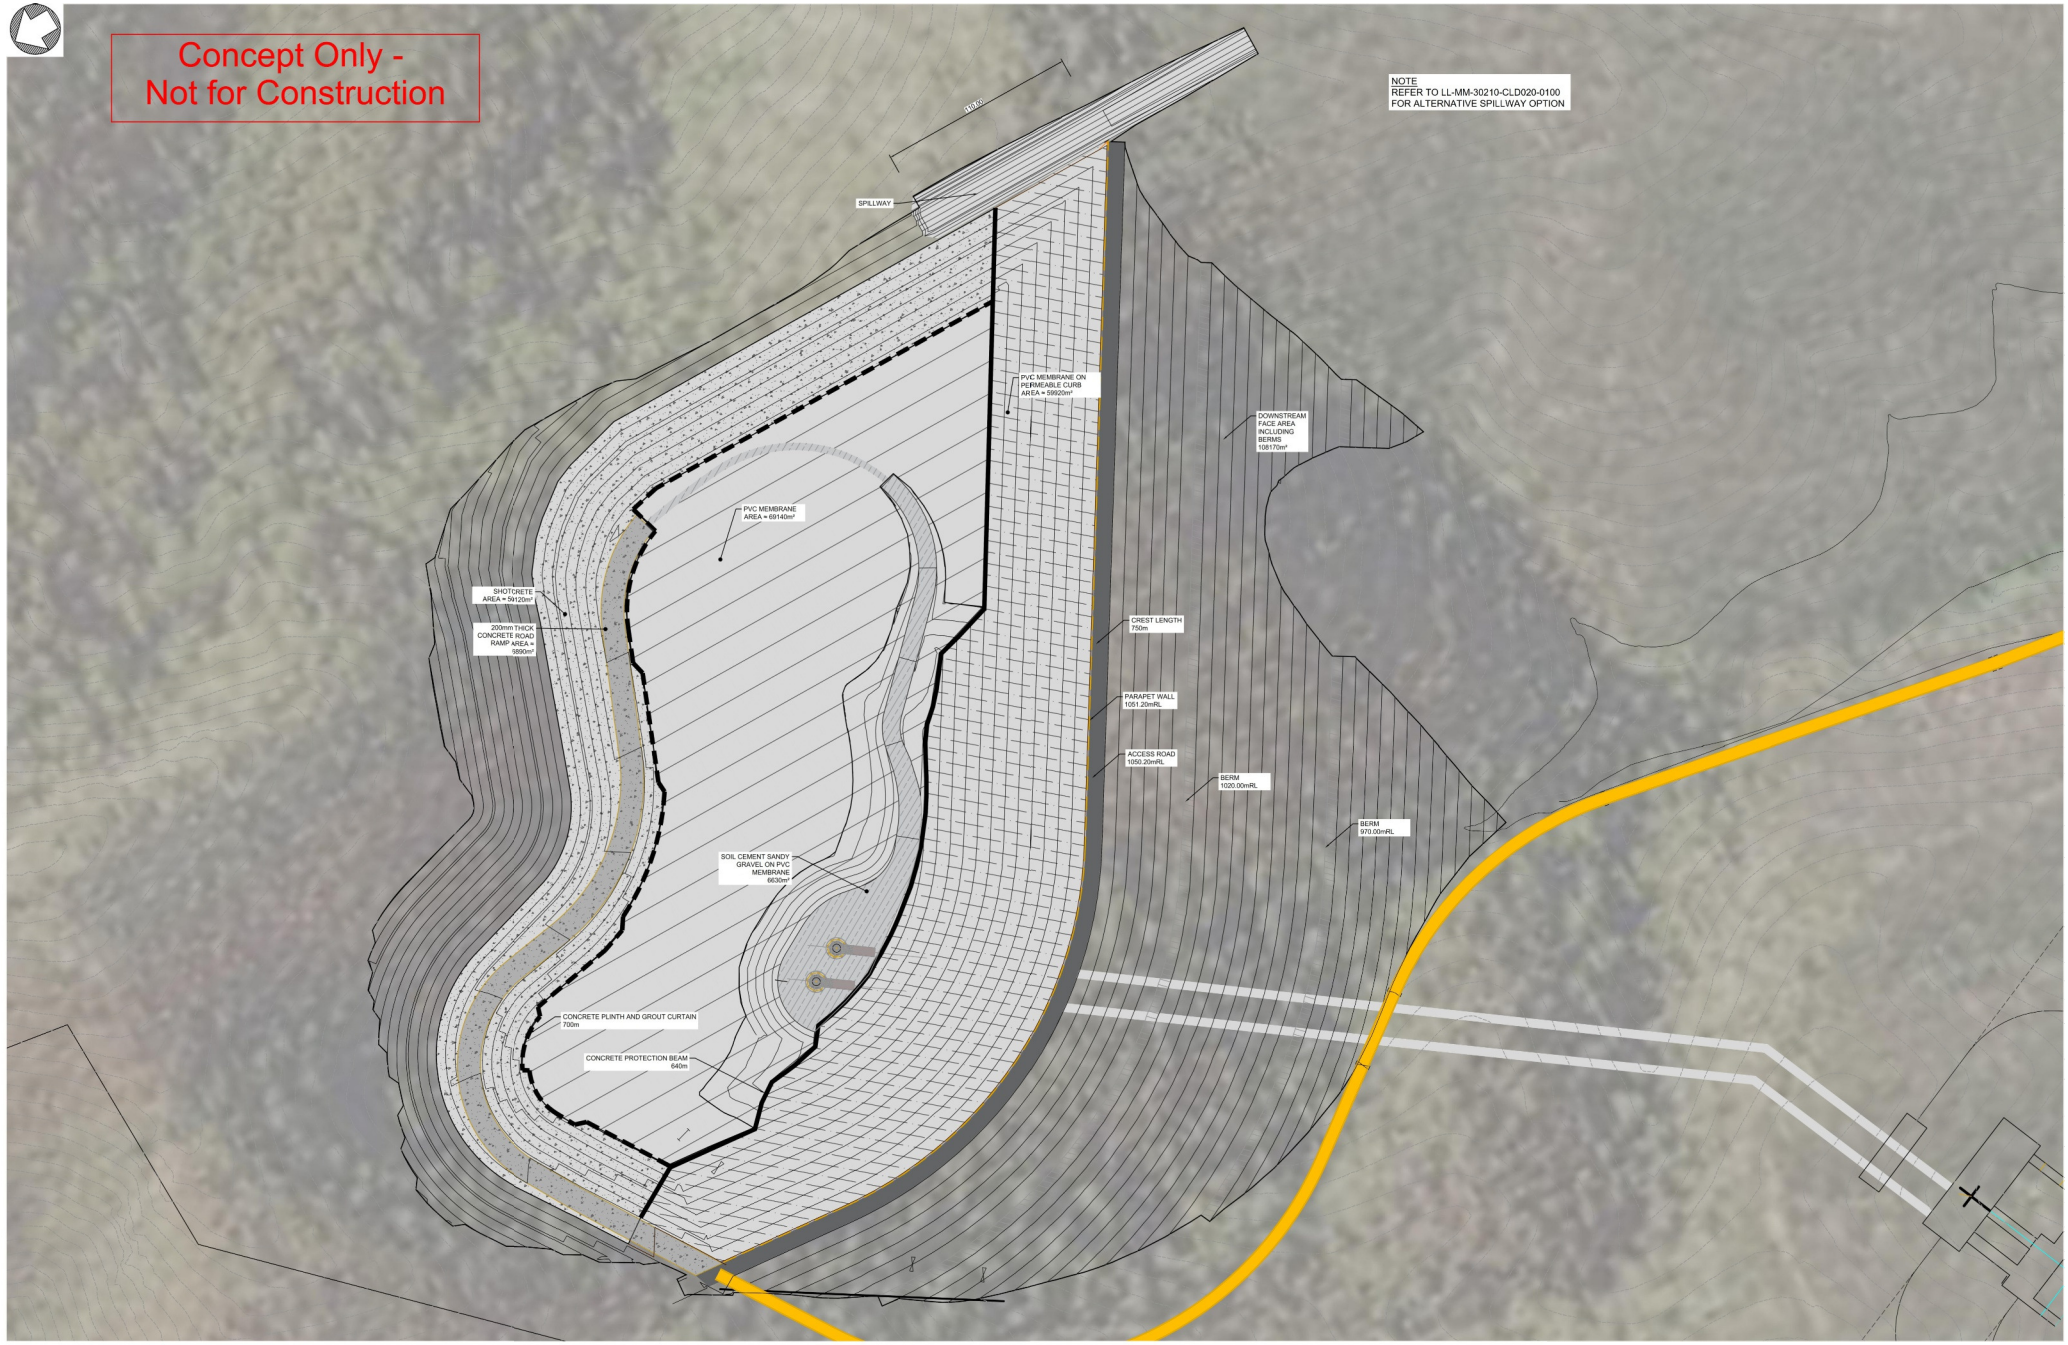

1:1500 0 75m 150m

NOTES

ORIGINAL DRAWING IN COLOUR

REV. ID	DESCRIPTION	CHK	APPD	DATE
A0	ECI PHASE 1- ISSUED FOR PREFERED CONCEPT DESIGN	EG	NM	31-10-2023

Design
Drawn
Dsg Verifier
Dwg Check
Approved for release

COPYRIGHT ©
DO NOT SCALE OFF THIS DRAWING.
CONTRACTOR MUST VERIFY ALL DIMENSIONS ON SITE BEFORE COMMENCING ANY WORK.

CONSULTANTS PROJECT NO.
MOTT MACDONALD : 426273

CONSULTANT
Mott MacDonald Australia
Mezzanine Level
22 King William Street
Adelaide, SA 5000
MOTT MACDONALD

ECI CONTRACTOR
McCONNELL DOWELL
acciona

CLIENT
EnergyAustralia
LIGHT THE WAY

PROJECT NAME & SITE
LAKE LYELL PUMPED HYDRO ENERGY STORAGE PROJECT
NEW SOUTH WALES

PROJECT TYPE: ECI
PROJECT PHASE: PHASE 1
CLIENT PROJECT NO.
CONSULTANT PROJECT NO. 425814

DRAWING
GULLY DAM
PLAN - ALTERNATIVE SPILLWAY

DRAWING NO. LL-MM-30210-CLD020-0101
REVISION A0
CIVIL
SCALE (A1) 1:1500

© Mott MacDonald Australia Pty Limited ACN 178 120 836
This document is issued for the party which commissioned it and for specific purposes connected with the captioned project only. It should not be relied upon by any other party or used for any other purpose.
We accept no responsibility for the consequences of this document being relied upon by any other party, or being used for any other purpose, or containing any error or omission which is due to an error or omission in data supplied to us by other parties.

C:\Users\vor98800.DC\ACCDocs\Mott MacDonald\425814 - Lake Lyell PHES\Project Files\MottMac\CE_Civil Engineering_NMD\Drawings\LL-MM-30210-CLD020-0101 Gully Dam - Plan.dwg Oct 31, 2023 - 3:11pm VOR98800

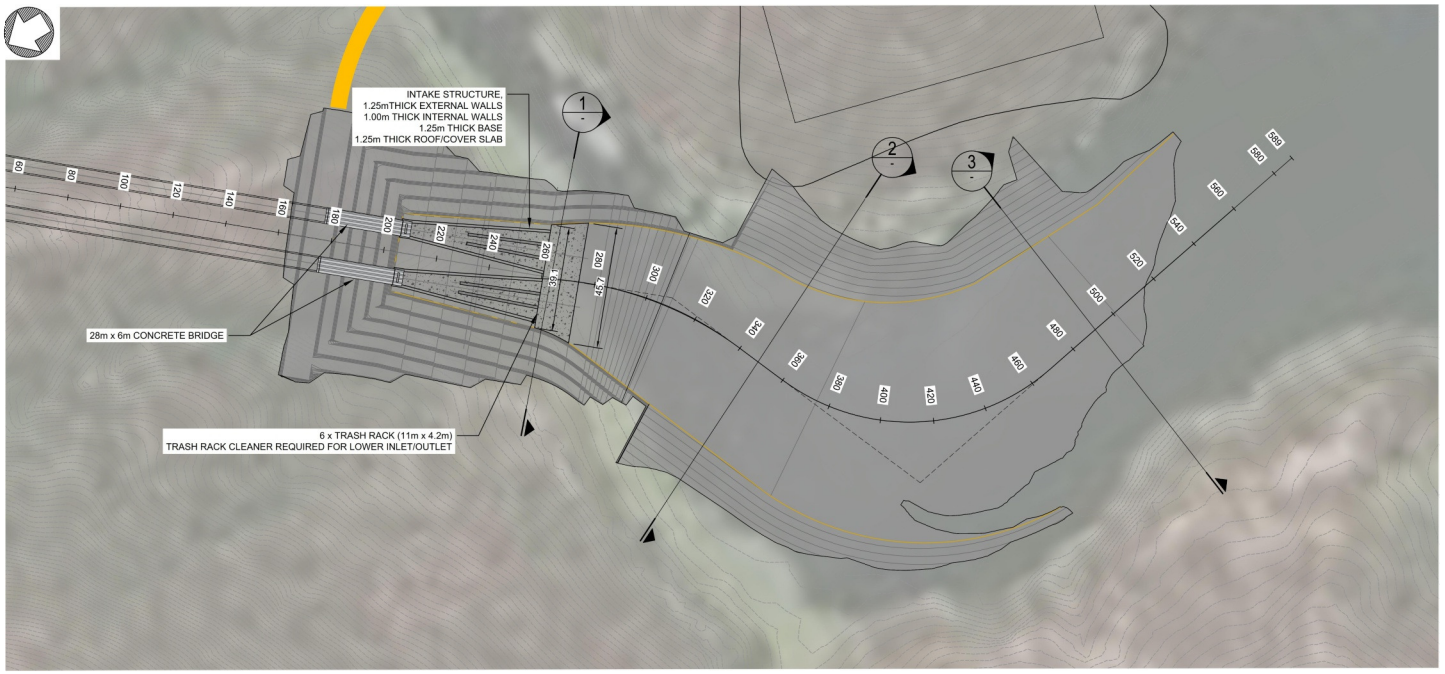

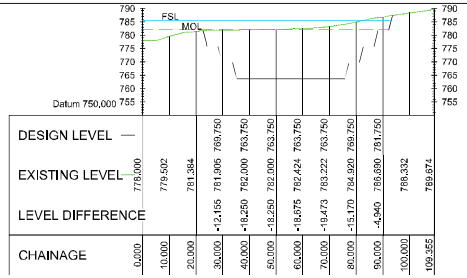

SECTION 1
SCALE 1:1000

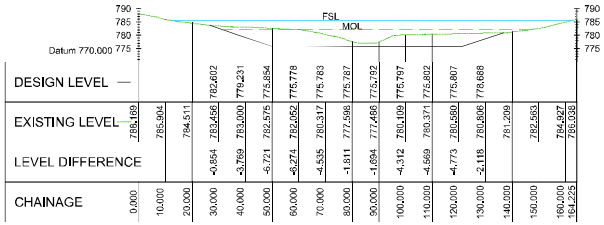

SECTION 2
SCALE 1:1000

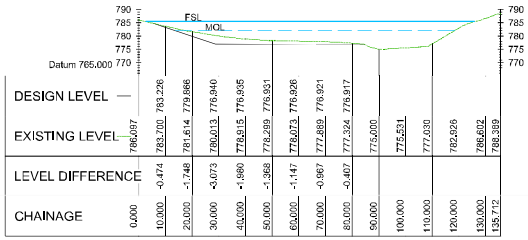

SECTION 3
SCALE 1:1000

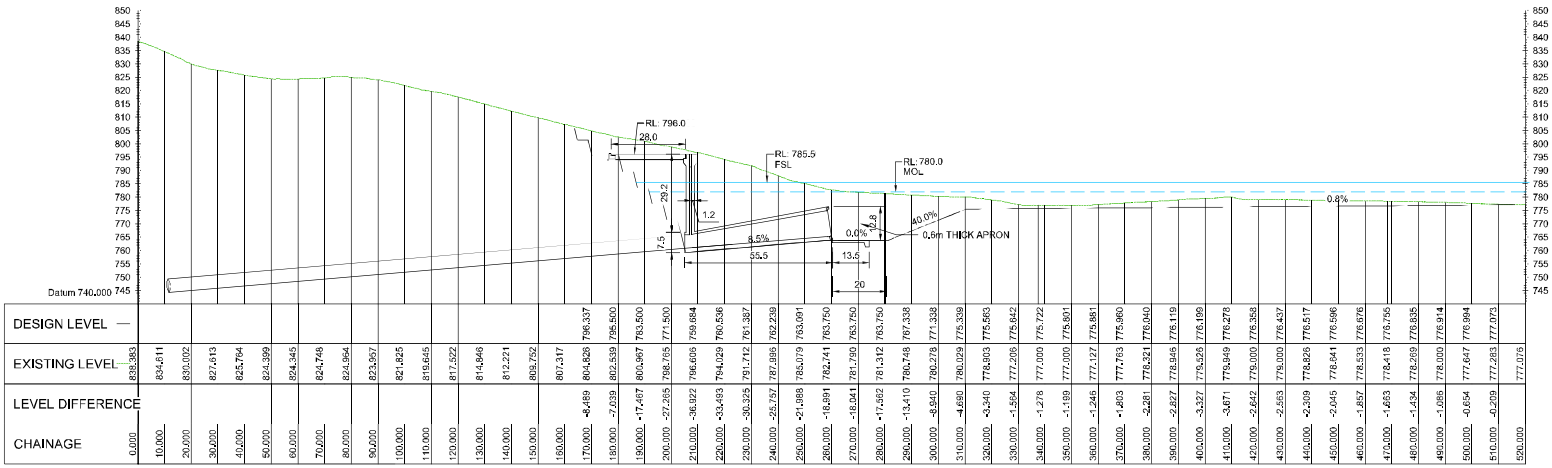

LONGITUDINAL SECTION
SCALE 1:1000 HORIZ.
1:1000 VERT.

Concept Only -
Not for Construction

NOTES

ORIGINAL DRAWING IN COLOUR

REV.	ID	DESCRIPTION	CHK	APPD	DATE
A	EC	PHASE 1 - ISSUED FOR PREFERED CONCEPT DESIGN	EG	NM	31-10-2023

Design	
Drawn	
Dsg Verifier	
Dwg Check	
Approved for release	

COPYRIGHT ©
DO NOT SCALE OFF THIS DRAWING.
CONTRACTOR MUST VERIFY ALL DIMENSIONS ON SITE BEFORE COMMENCING ANY WORK.

CONSULTANTS PROJECT NO.
MOTT MACDONALD : 426273

CONSULTANT
Mott MacDonald Australia
Pty Limited ABN
Level 1, 350 King William Street
Adelaide, SA 5000
MOTT MACDONALD

EOI CONTRACTOR
McCONNELL DOWELL
acciona

CLIENT
EnergyAustralia
LIGHT THE WAY

PROJECT NAME & SITE
LAKE LYELL PUMPED HYDRO ENERGY STORAGE PROJECT
NEW SOUTH WALES

PROJECT TYPE	PROJECT PHASE
EOI	PHASE 1
CLIENT PROJECT NO.	CONSULTANT PROJECT NO.
	425814

DRAWING
OUTLET STRUCTURE & CANAL
PLAN AND SECTION

DRAWING NO.	REVISION
LL-MM-30210-CLH060-0301	A0
CIVIL	SCALE (A1) 1:2000

© Mott MacDonald Australia Pty Limited ACN 134 120 353
This document is issued for the party which commissioned it and for specific purposes connected with the captioned project only. It should not be relied upon by any other party or used for any other purpose.
We accept no responsibility for the consequences of this document being relied upon by any other party, or being used for any other purpose, or containing any error or omission which is due to an error or omission in data supplied to us by other parties.

C:\Users\vwin\B8000DCA4CD\acad\Mott MacDonald\425814 - Lake Lyell PHES\Project Files\Model\Model\E_Civil Engineering_MM\04\Drawings\LL-MM-30210-CLH060-0301 Outlet Structure & Canal - Plan and Section.dwg Oct 31, 2023 - 3:32pm VWIN8800